Mr & Mrs Hasan

Family Bathroom

1. Back to Wall WC 540mm projection Floor Standing WC - Slow Close Seat - Concealed Cistern - Flush Button

2. Vanity Unit & Sink 2 Drawer Vanity Unit - Tiled Countertop - Countertop Bowl

3. Walk-in Shower Walk-in with Flipper Panel - 2 Outlet Shower Valve - Wall Arm & Rainfall Shower Head - Wall Outlet & Shower Handset Holder - Tiled Wetroom Floor

3. Walk-in Shower Walk-in with Flipper Panel - 2 Outlet Shower Valve - Wall Arm & Rainfall Shower Head - Wall Outlet & Shower Handset Holder - Tiled Wetroom Floor

4. Back to Wall Bath D Shaped Freestanding Bath 1500mm x 720mm - Deck Mounted 2 Outlet Thermostatic Valve - Deck Mounted Pull-Out Handshower - Overflow Filler

5. Electric Towel Bar(s) Electrically Heated Towel Bar(s)

6. Electric Towel Radiator Electrically Heated Towel Radiator (Separate Element)

LONDON
BATHROOM
DESIGN Co.

PLANS

PRODUCT - ELECTRICAL - TILING

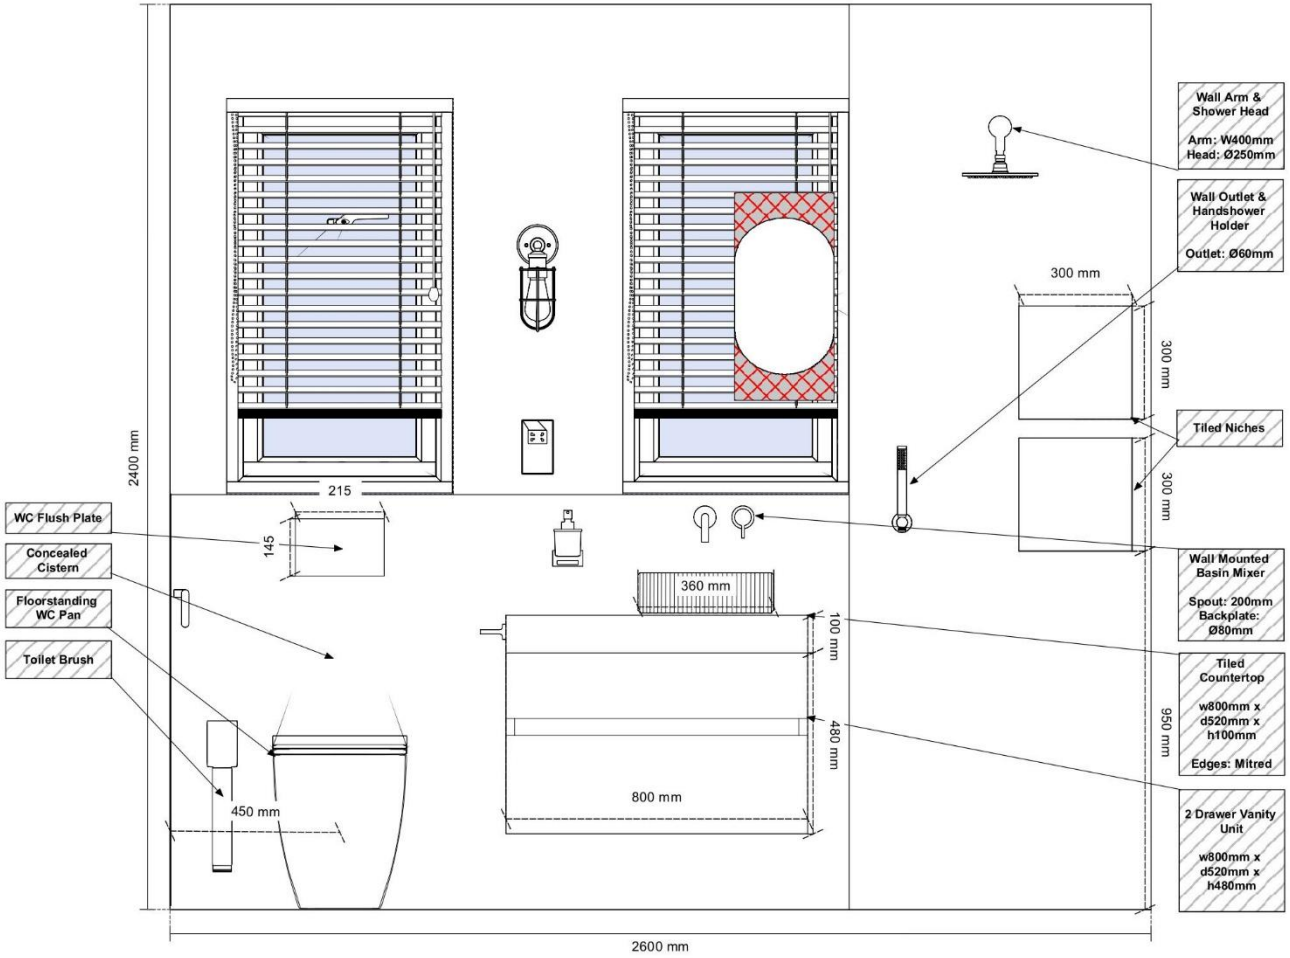

Filename:	Family Bathroom.vwx	*Designer:*	Aydin Yusuf	*Client Address:*	*Company Address:*
Scale:	1:20	*Client Surname:*	Hasan		
		Client Initials:	S & C		
Disclaimer: This drawing is a representation only and its printed scale is subject to the accuracy of your printer. All measurements should be checked prior to fitting and installation.		*Contact Number:*	(h) (m) (w)		

LONDON BATHROOM DESIGN Co.

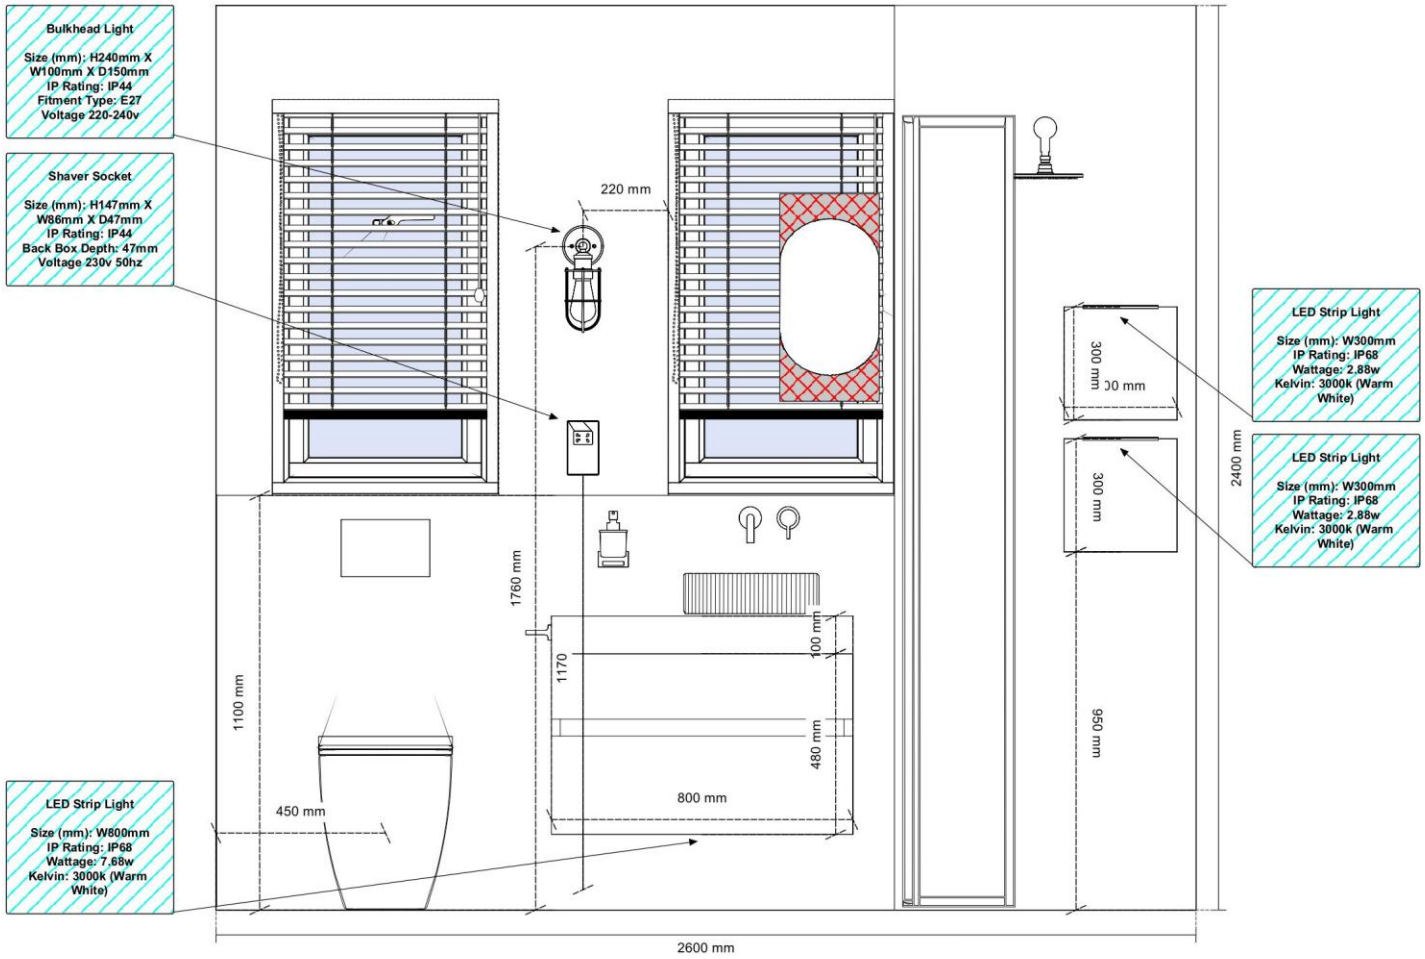

Filename:	Family Bathroom.vwx	*Designer:*	Aydin Yusuf	*Client Address:*	*Company Address:*
Scale:	1:20	*Client Surname:*	Hasan		
Disclaimer: This drawing is a representation only and its printed scale is subject to the accuracy of your printer. All measurements should be checked prior to fitting and installation.		*Client Initials:*	S & C		
		Contact Number:	(h) (m) (w)		

LONDON BATHROOM DESIGN Co.

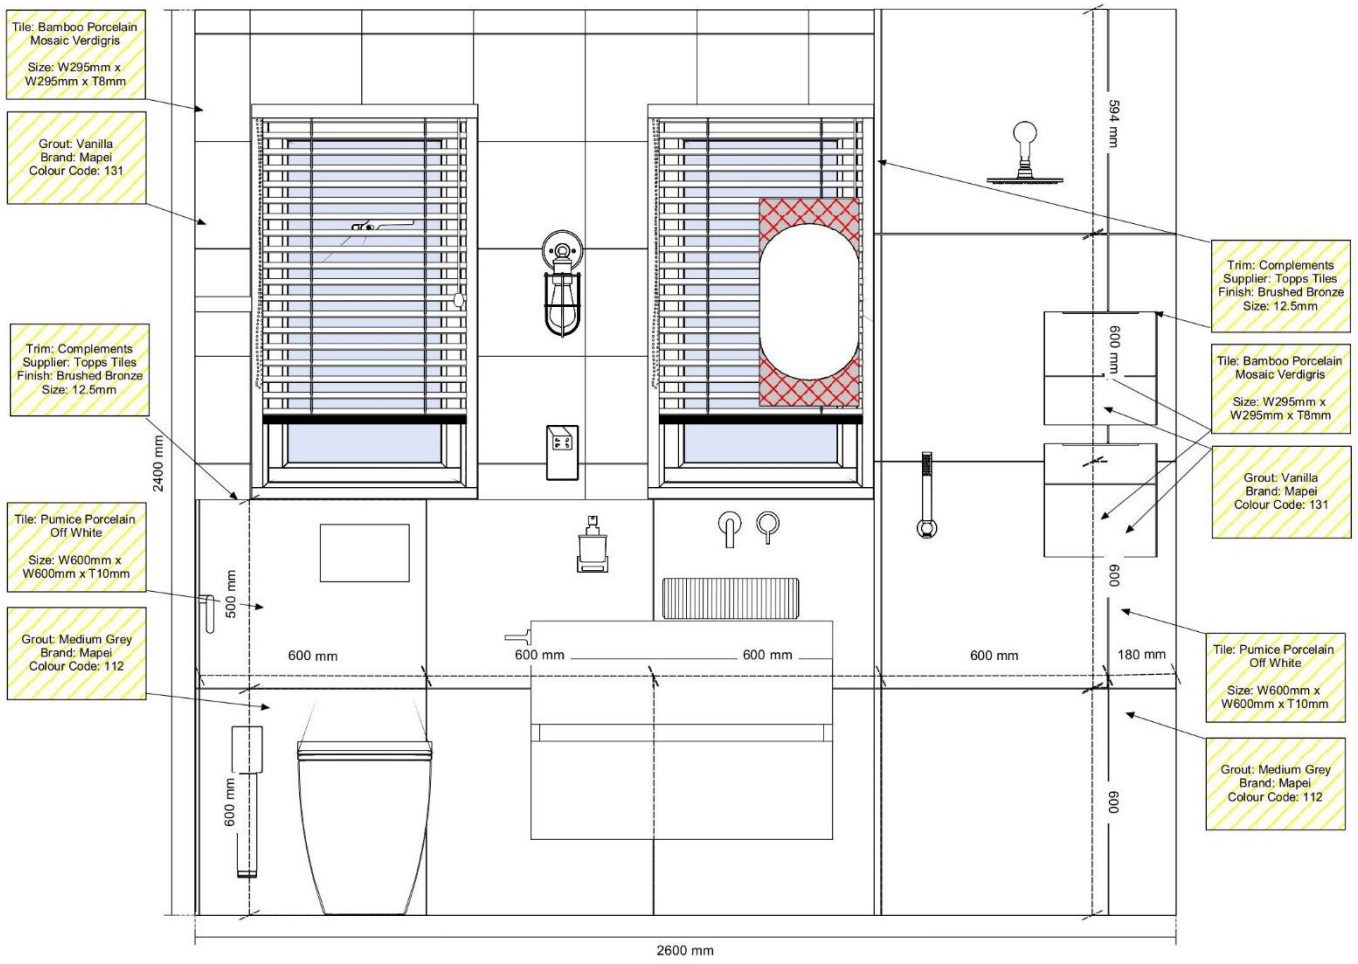

Filename:	Family Bathroom.vwx	*Designer:*	Aydin Yusuf	*Client Address:*	*Company Address:*
Scale:	1:20	*Client Surname:*	Hasan		
		Client Initials:	S & C		
Disclaimer: This drawing is a representation only and its printed scale is subject to the accuracy of your printer. All measurements should be checked prior to fitting and installation.		*Contact Number:*	(h) (m) (w)		

LONDON BATHROOM DESIGN Co.

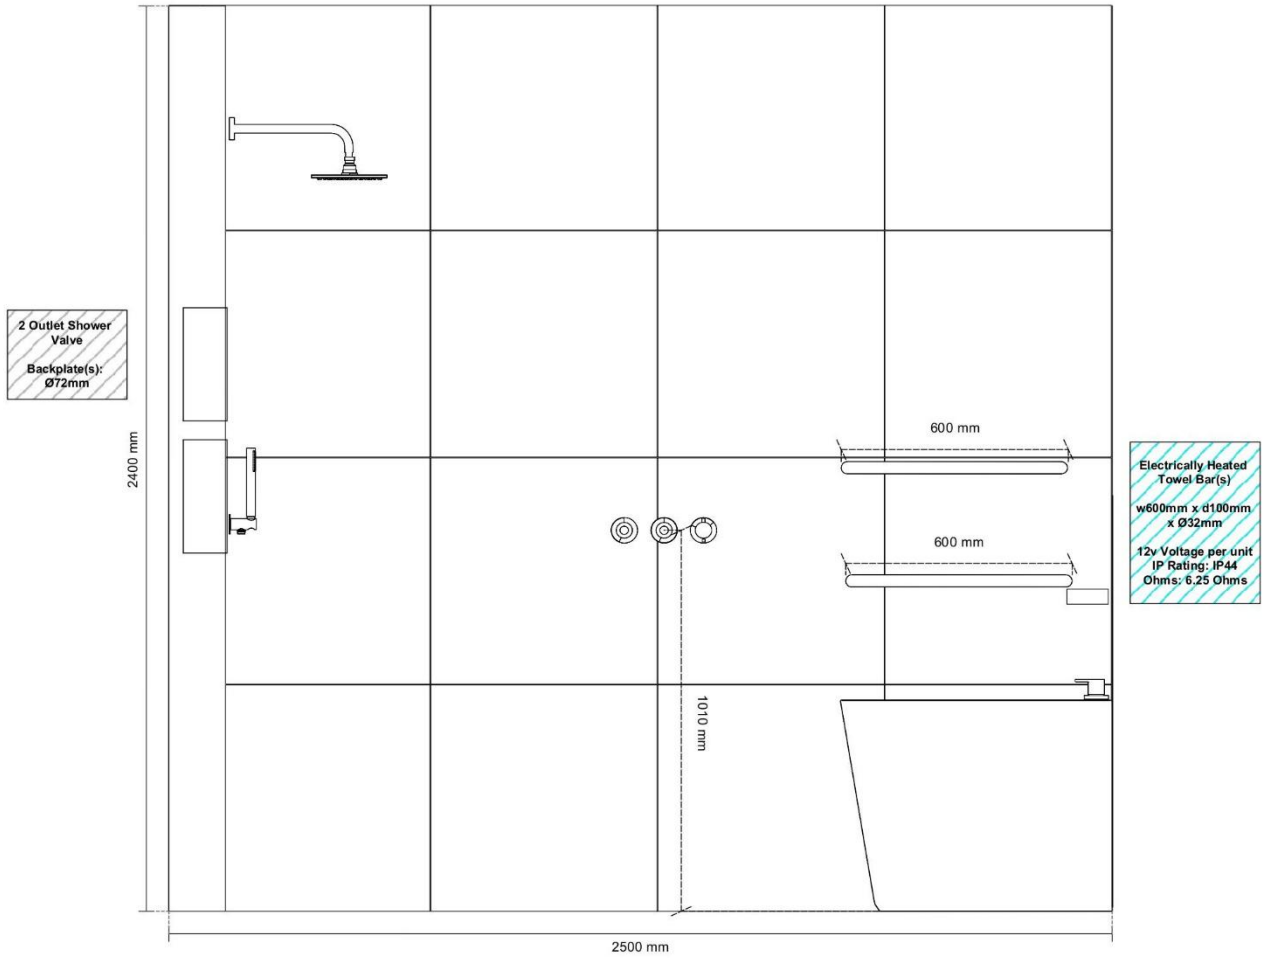

Filename:	Family Bathroom.vwx	*Designer:*	Aydin Yusuf	*Client Address:*	*Company Address:*
Scale:	1:20	*Client Surname:*	Hasan		
Disclaimer: This drawing is a representation only and its printed scale is subject to the accuracy of your printer. All measurements should be checked prior to fitting and installation.		*Client Initials:*	S & C		
		Contact Number:	(h) (m) (w)		

LONDON BATHROOM DESIGN Co.

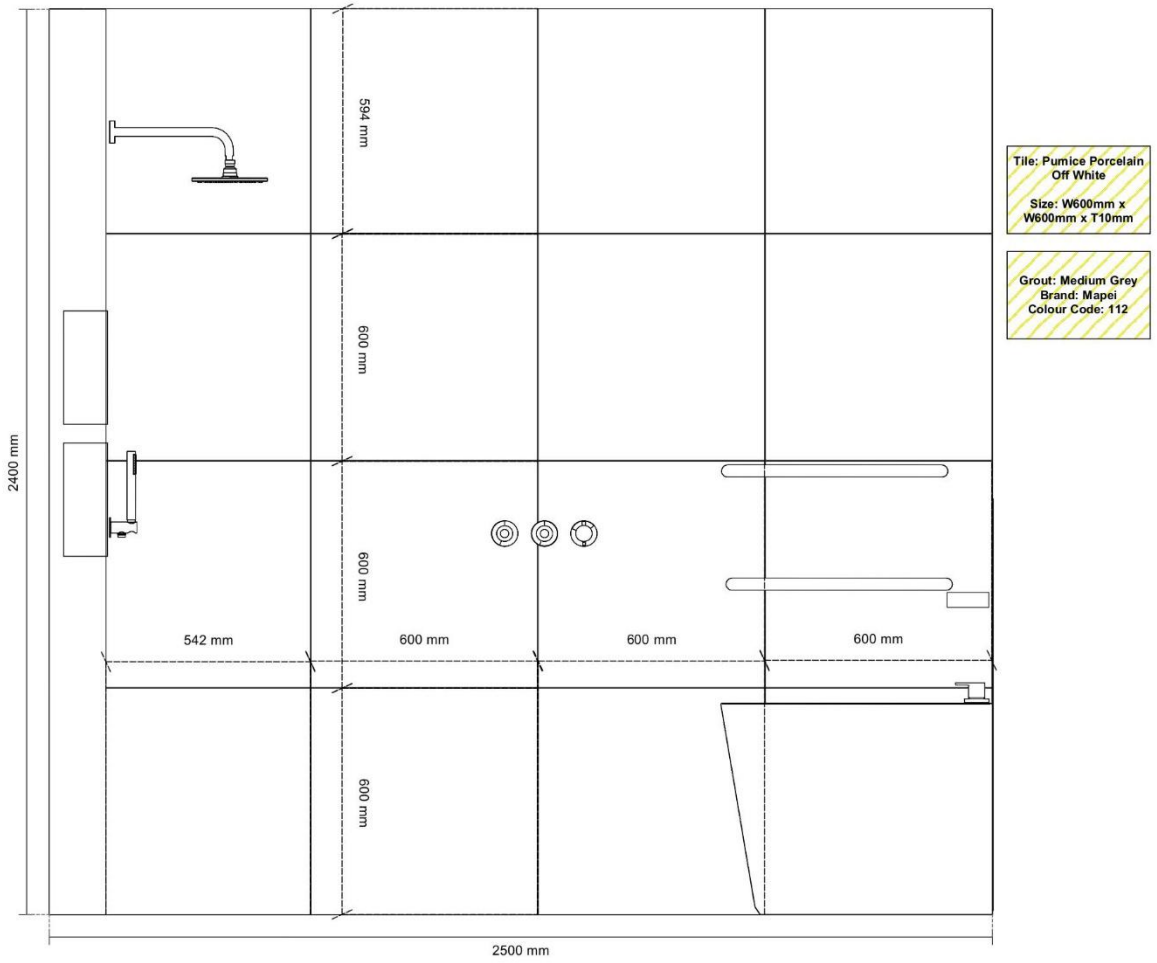

Filename:	Family Bathroom.vwx	*Designer:*	Aydin Yusuf	*Client Address:*	*Company Address:*
Scale:	1:20	*Client Surname:*	Hasan		
Disclaimer: This drawing is a representation only and its printed scale is subject to the accuracy of your printer. All measurements should be checked prior to fitting and installation.		*Client Initials:*	S & C		
		Contact Number:	(h) (m) (w)		

LONDON BATHROOM DESIGN Co.

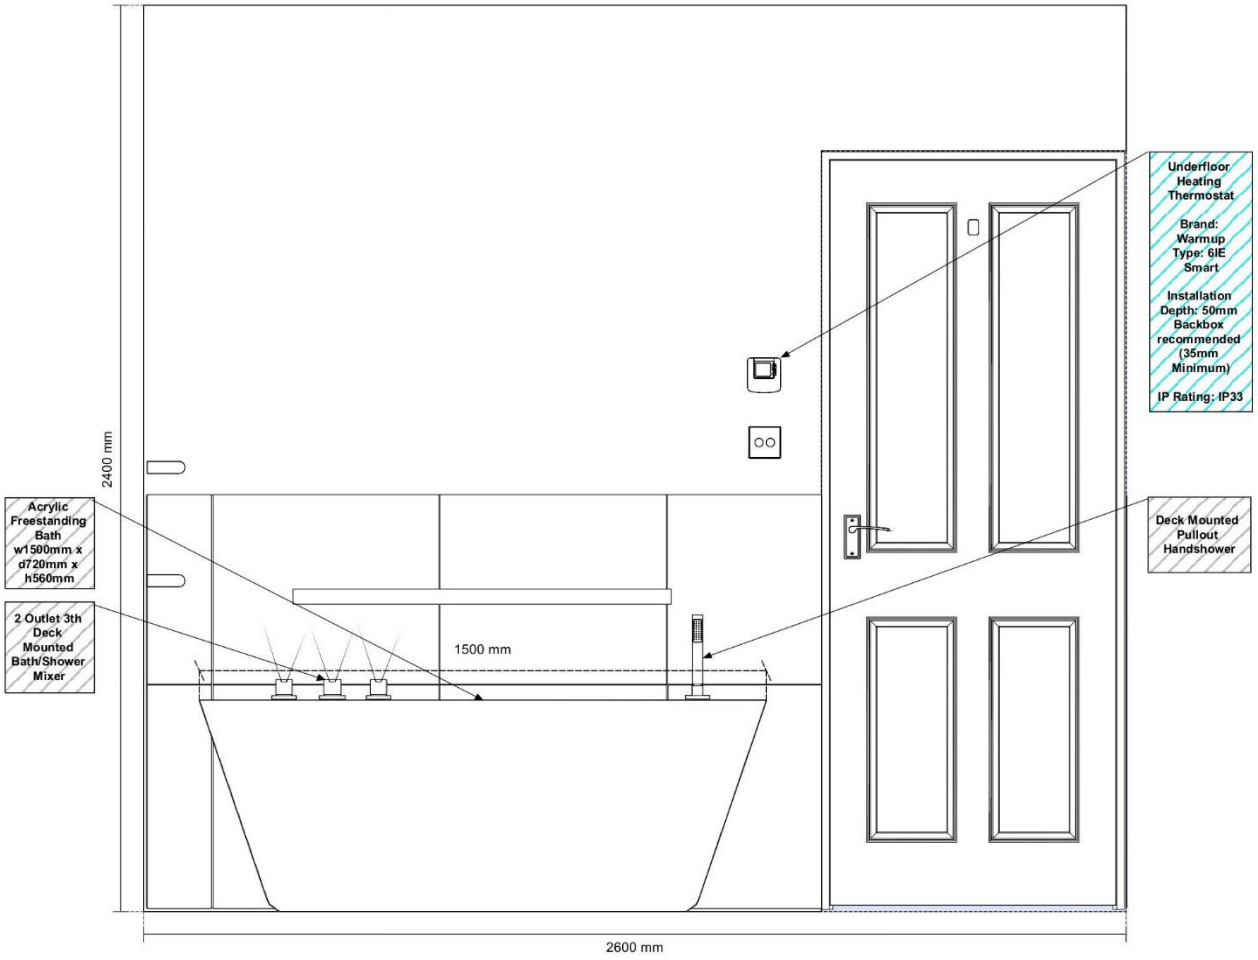

Filename:	Family Bathroom.vwx	*Designer:*	Aydin Yusuf	*Client Address:*	*Company Address:*
Scale:	1:20	*Client Surname:*	Hasan		
Disclaimer: This drawing is a representation only and its printed scale is subject to the accuracy of your printer. All measurements should be checked prior to fitting and installation.		*Client Initials:*	S & C		
		Contact Number:	(h) (m) (w)		

LONDON BATHROOM DESIGN Co.

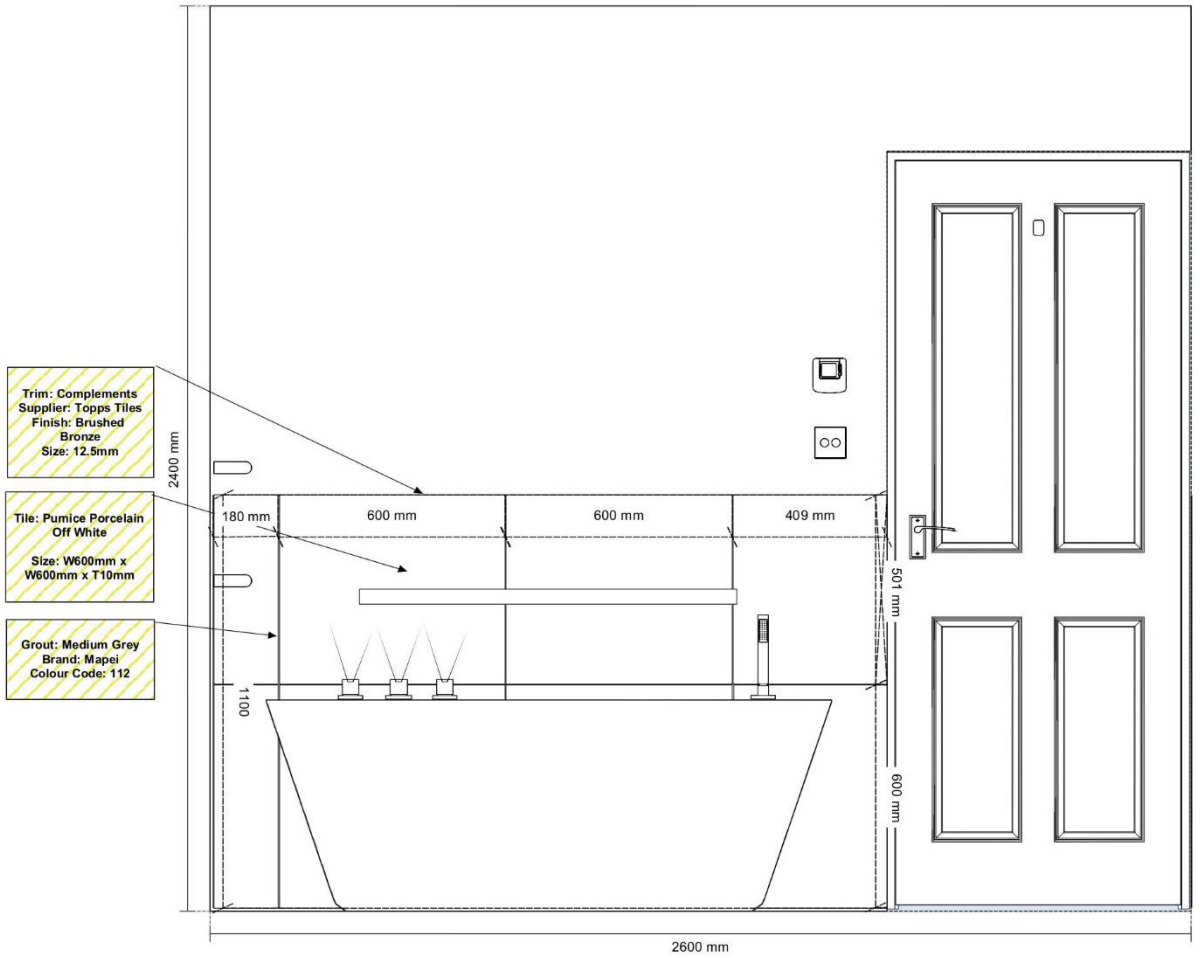

Filename:	Family Bathroom.vwx	*Designer:*	Aydin Yusuf	*Client Address:*	*Company Address:*
Scale:	1:20	*Client Surname:*	Hasan		
Disclaimer: This drawing is a representation only and its printed scale is subject to the accuracy of your printer. All measurements should be checked prior to fitting and installation.		*Client Initials:*	S & C		
		Contact Number:	(h) (m) (w)		

LONDON BATHROOM DESIGN Co.

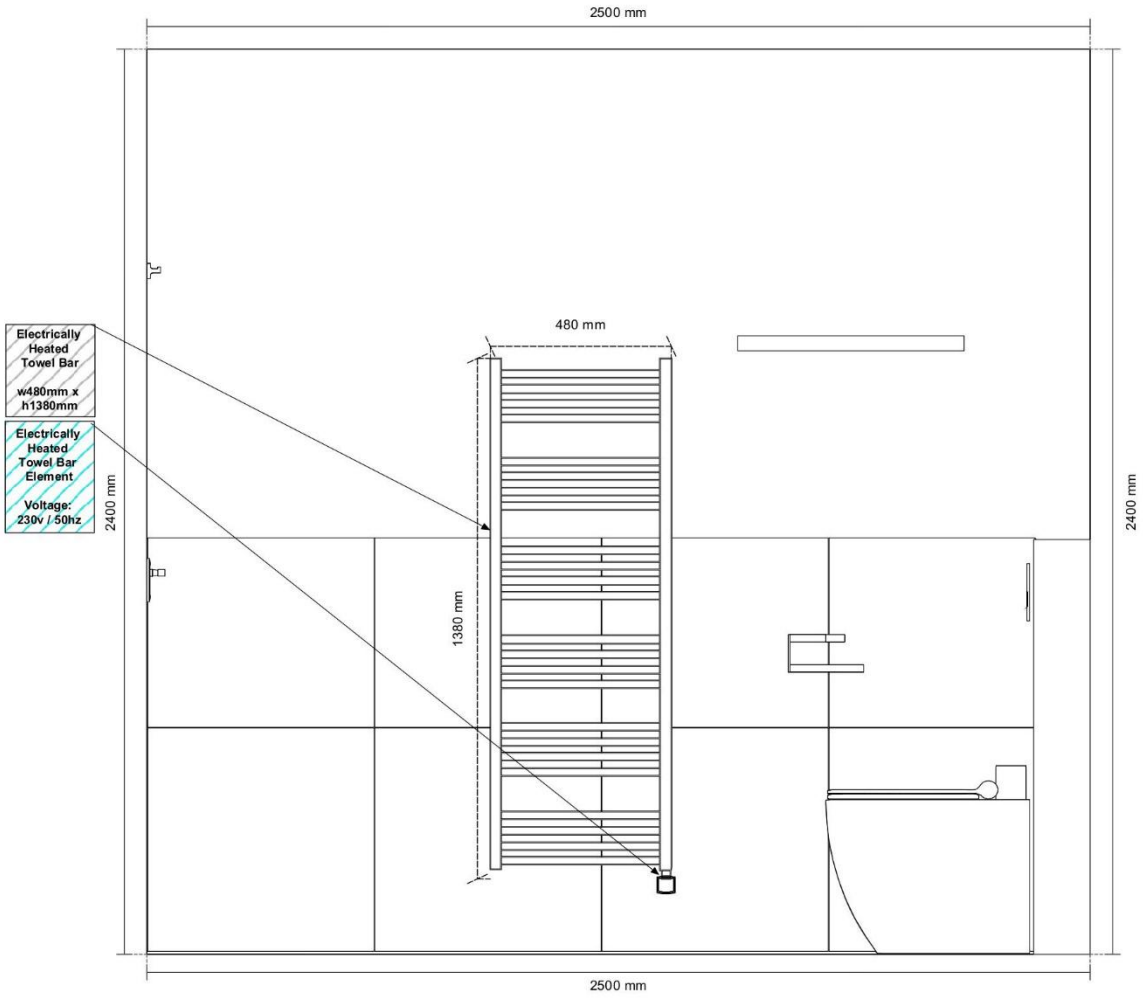

Filename:	Family Bathroom.vwx	*Designer:*	Aydin Yusuf	*Client Address:*	*Company Address:*
Scale:	1:20	*Client Surname:*	Hasan		
Disclaimer: This drawing is a representation only and its printed scale is subject to the accuracy of your printer. All measurements should be checked prior to fitting and installation.		*Client Initials:*	S & C		
		Contact Number:	(h) (m) (w)		

LONDON BATHROOM DESIGN Co.

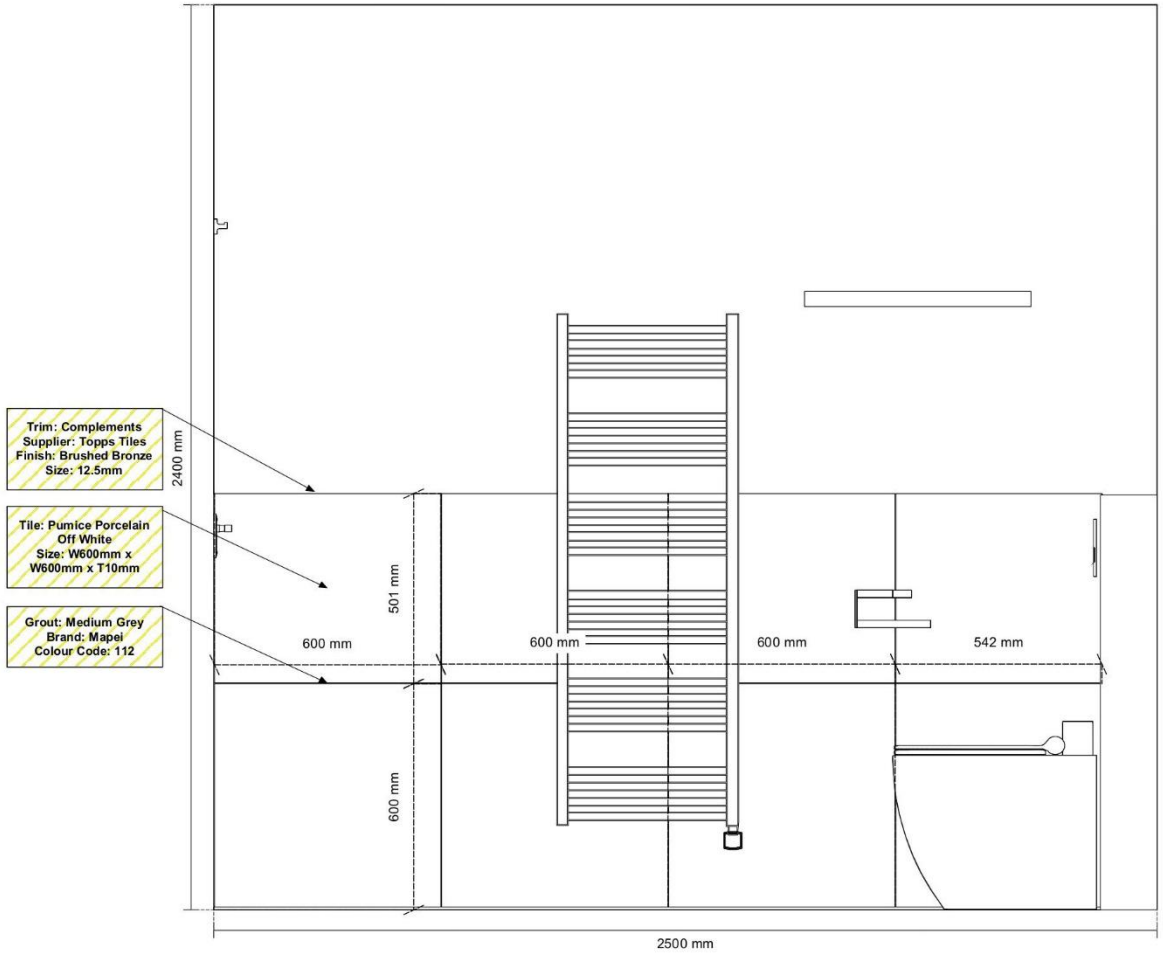

Filename:	Family Bathroom.vwx	*Designer:*	Aydin Yusuf	*Client Address:*	*Company Address:*
Scale:	1:20	*Client Surname:*	Hasan		
Disclaimer: This drawing is a representation only and its printed scale is subject to the accuracy of your printer. All measurements should be checked prior to fitting and installation.		*Client Initials:*	S & C		
		Contact Number:	(h) (m) (w)		

LONDON BATHROOM DESIGN Co.

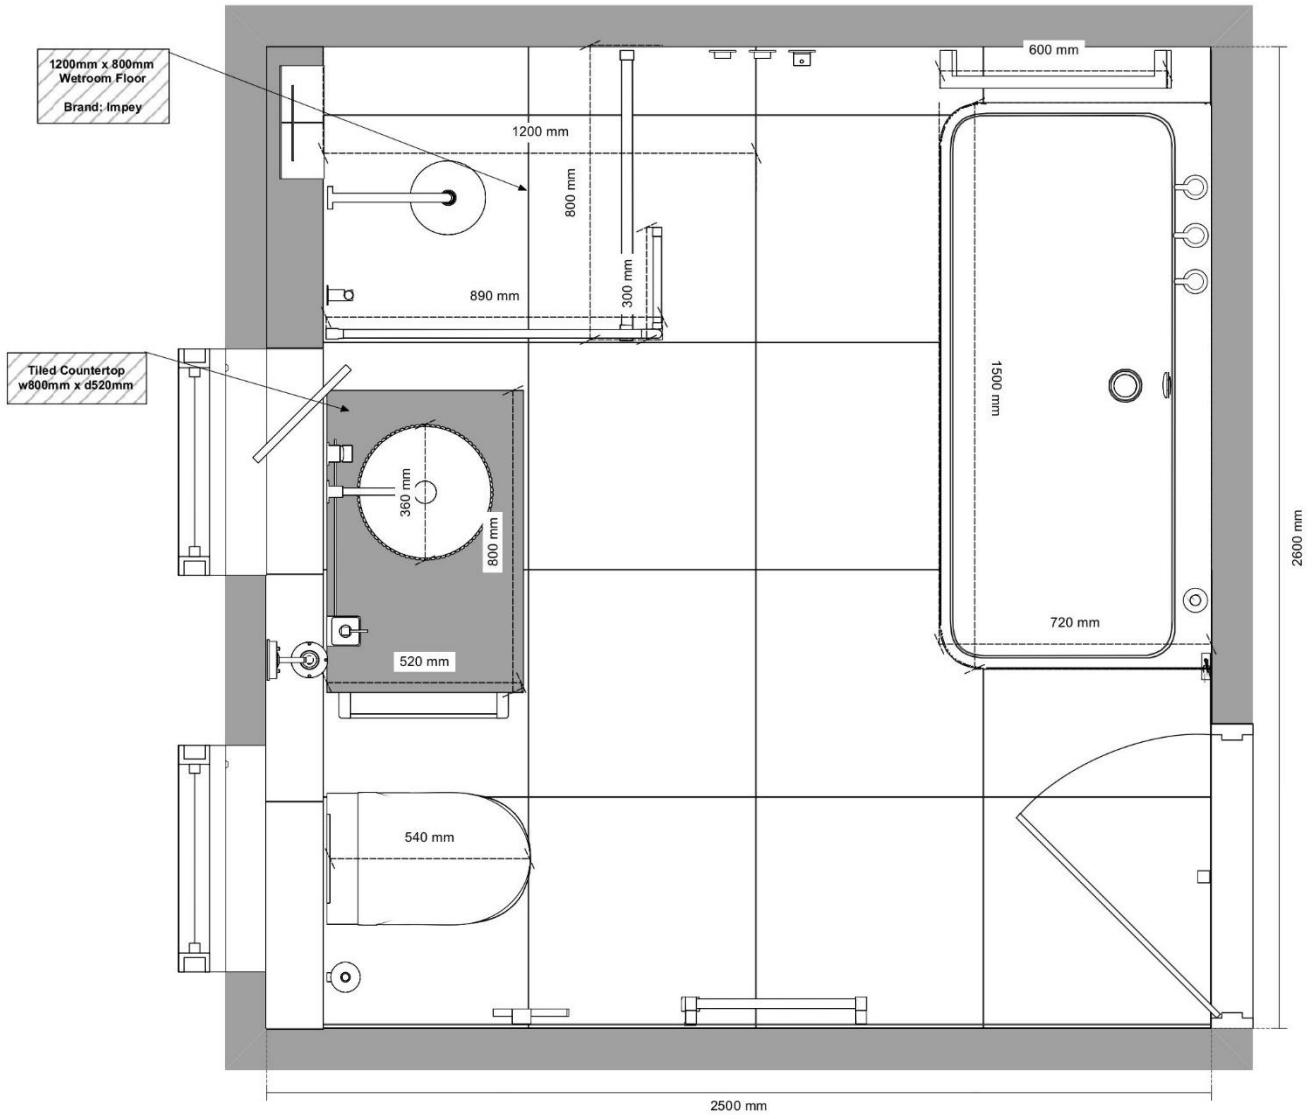

Filename:	Family Bathroom.vwx	*Designer:*	Aydin Yusuf	*Client Address:*	*Company Address:*
Scale:	1:20	*Client Surname:*	Hasan		
Disclaimer: This drawing is a representation only and its printed scale is subject to the accuracy of your printer. All measurements should be checked prior to fitting and installation.		*Client Initials:*	S & C		
		Contact Number:	(h) (m) (w)		

LONDON BATHROOM DESIGN Co.

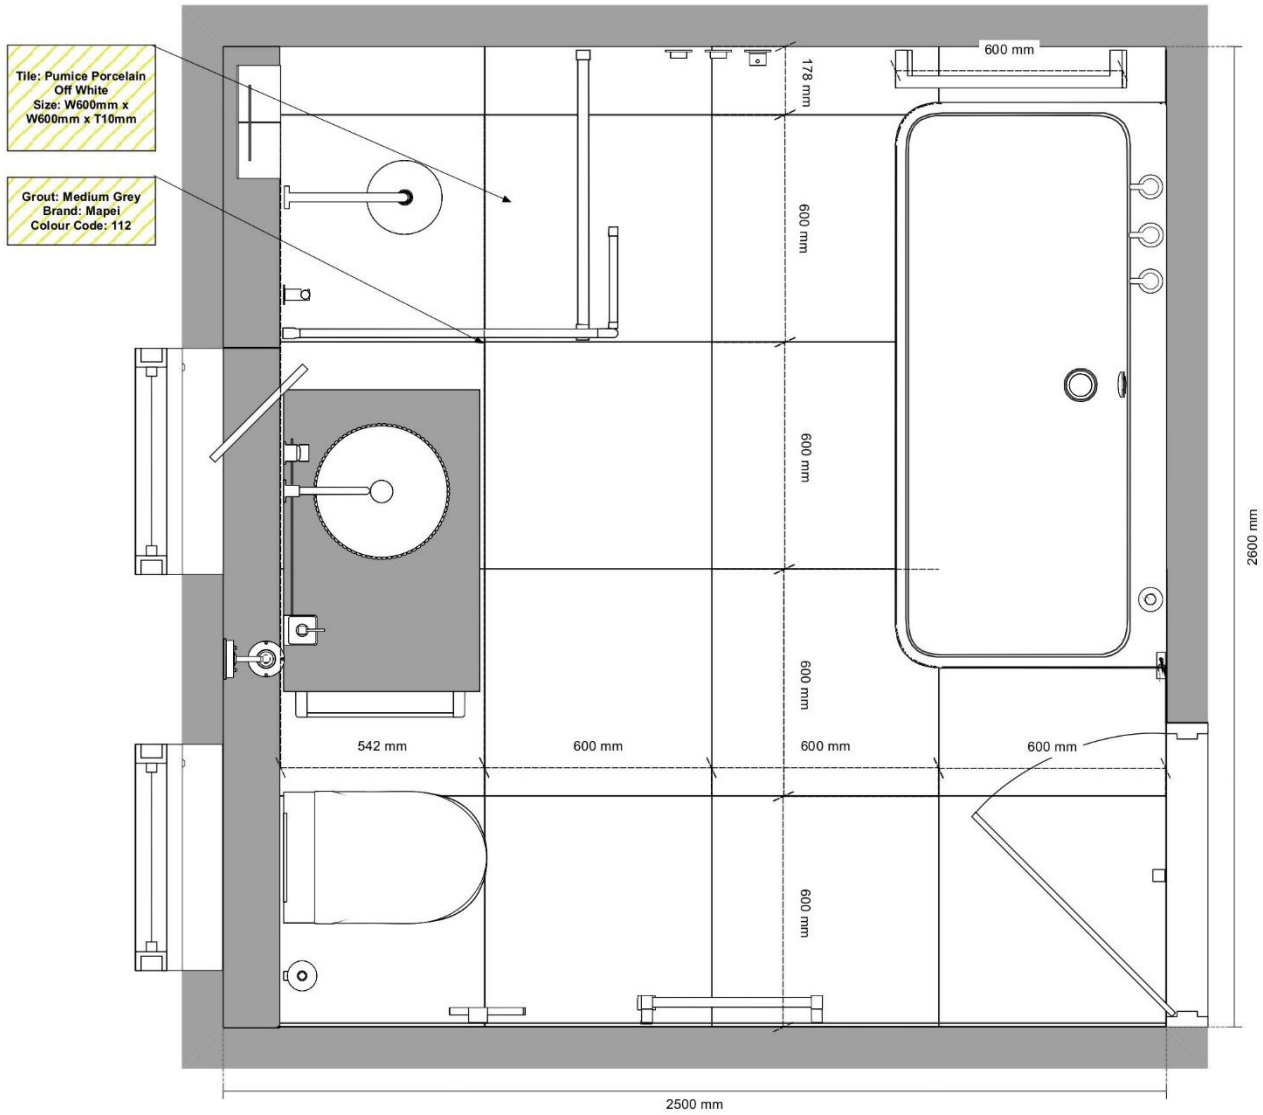

Filename:	Family Bathroom.vwx	*Designer:*	Aydin Yusuf	*Client Address:*	*Company Address:*
Scale:	1:20	*Client Surname:*	Hasan		
Disclaimer: This drawing is a representation only and its printed scale is subject to the accuracy of your printer. All measurements should be checked prior to fitting and installation.		*Client Initials:*	S & C		
		Contact Number:	(h) (m) (w)		

LONDON BATHROOM DESIGN Co.